NOTES

This map is for assessment use only and does NOT represent a survey.

No liability is assumed for the accuracy of the data deliniated herein. Information on roads and other non-assessed parcels may be obtained from the Road Document Listing in the Assessor's Office.

This map is compiled from official records, including surveys and deeds, but only contains the information required for assessment. See the recorded documents for more detailed legal information.

USE THIS SCALE(FEET) WHEN MAP REDUCED FROM 11X17 ORIGINAL

0 100 200 400 600 800

ASSESSOR'S PARCELS - CLARK COUNTY, NV.

Briana Johnson - Assessor

MAP LEGEND

PARCEL BOUNDARY	CONDOMINIUM UNIT	001 ROAD ID NUMBER
SUB BOUNDARY	AIR SPACE PCL	001 PARCEL NUMER
PM/LD BOUNDARY	RIGHT OF WAY PCL	1.00 ACREAGE
ROAD EASEMENT	SUB-SURFACE PCL	202 PARCEL SUB/SEQ NUMBER
NON-PARCEL LOT LINE		PB 24-45 PLAT RECORDING NUMBER
MATCH / LEADER LINE		5 BLOCK NUMBER
HISTORIC SUB BOUNDARY		5 LOT NUMBER
HISTORIC PM/LD BOUNDARY		GL5 GOV. LOT NUMBER
SECTION LINE		

BOOK T19S R56E

095	096	09709
130	129	12812
133	134	13513

Scale: 1" = 800'

SEC. 11

6	5	4	3	2	1
7	8	9	10	11	12
18	17	16	15	14	13
19	20	21	22	23	24
30	29	28	27	26	25
31	32	33	34	35	36

Rev: 1/7/2019

MAP ALL SEC

8	4	8	4
5	1	5	1
6	2	6	2
7	3	7	3
8	4	8	4
5	1	5	1

129-11-0

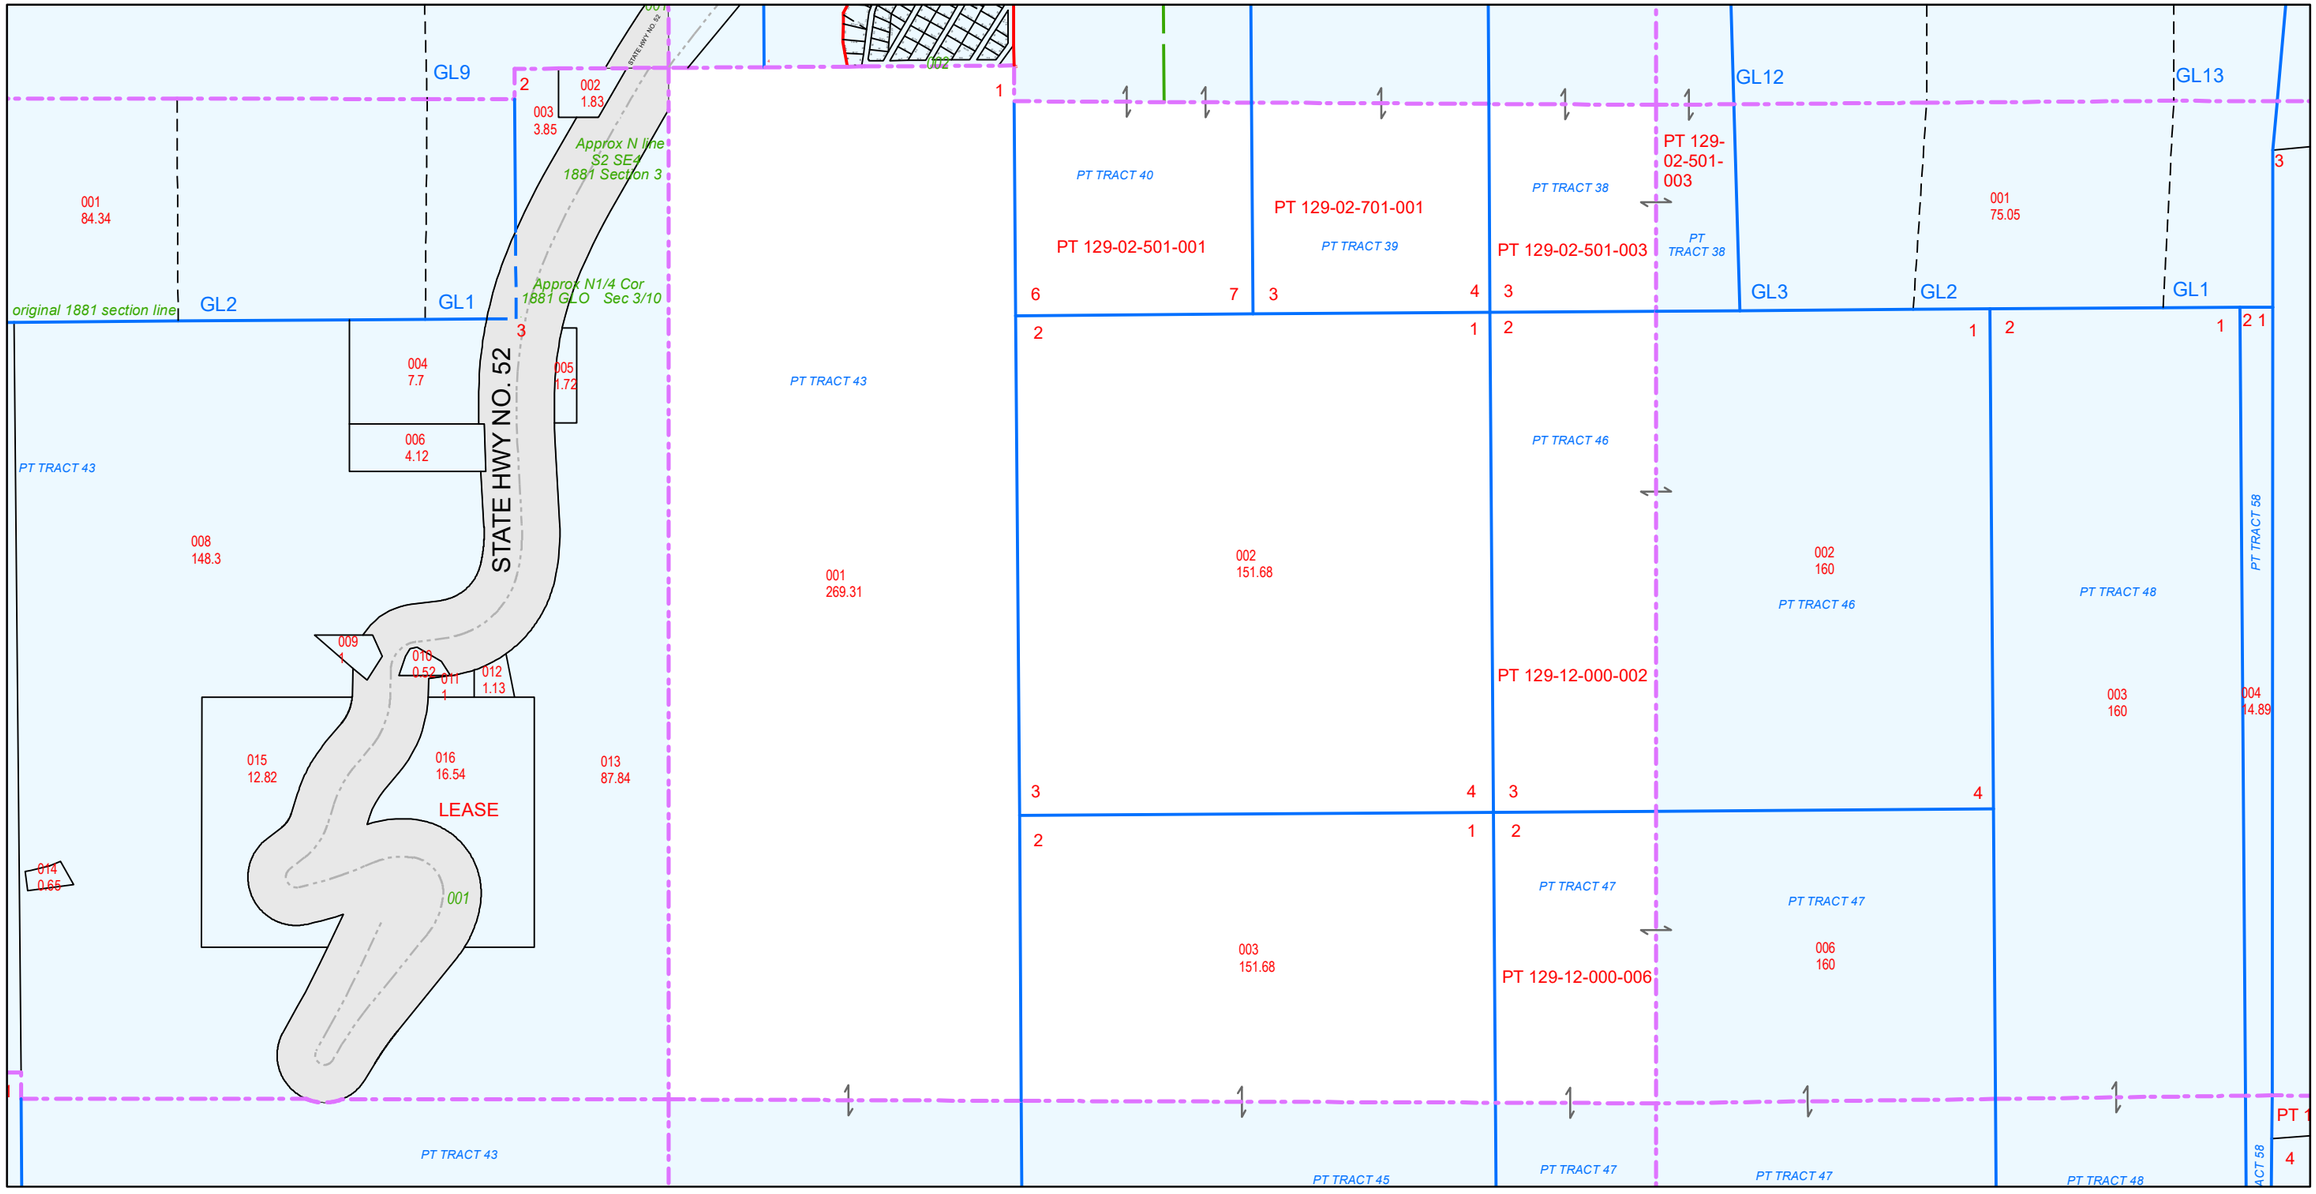

TAX DIST 110